
RELEASED FOR CONSTRUCTION

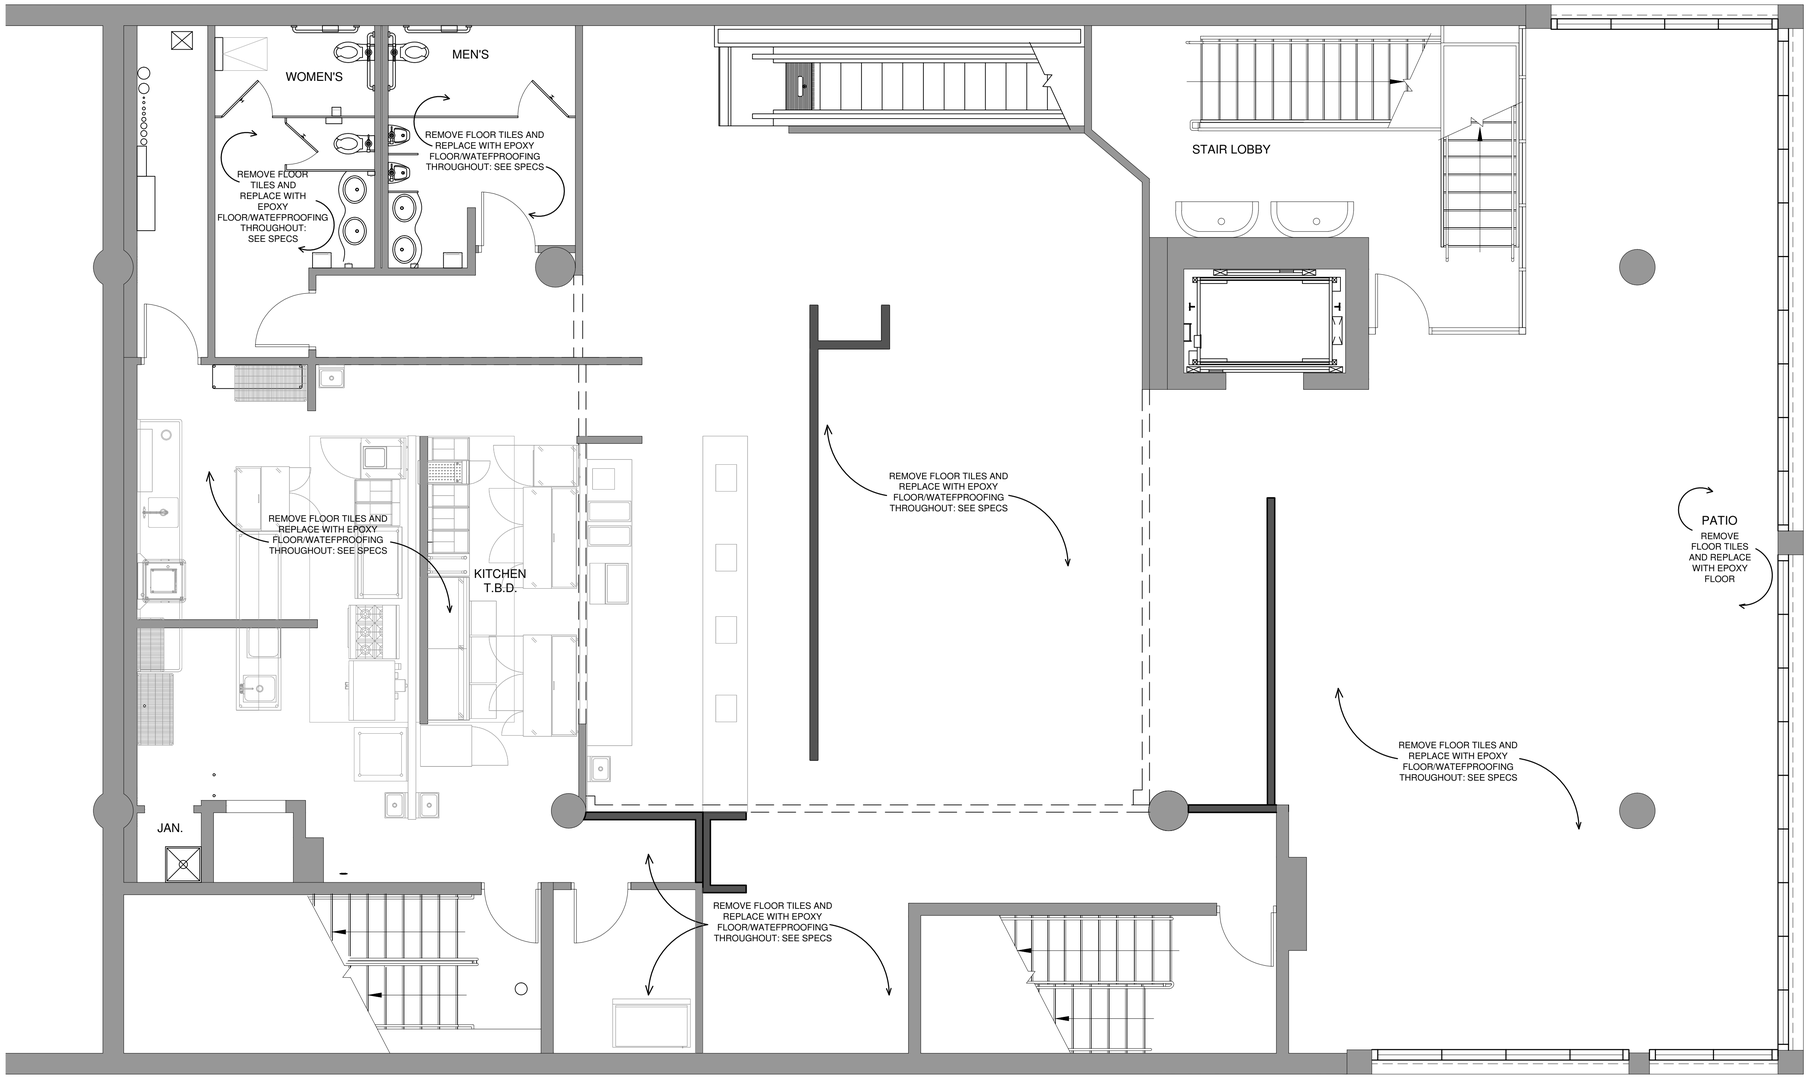

SECOND FLOOR: FINISHED FLOOR PLAN

1/4" = 1'-0"

LEGEND

- *EXISTING*
- *PROPOSED*
- *OVERHEAD-REMAINING*

EPOXY FLOORING SPECIFICATIONS:

The benefits of Epoxy-Coat are many. One application of this product is equal to five coats of paint in thickness. This product has 10x the durability of most water-based products at only 1.5x the cost, which is another of the benefits of Epoxy-Coat. Our non-water based product can be applied to garage floors, basement floors, patio floors, or any industrial, commercial, or institutional concrete floors.

This product is self-leveling. With it, you get a great coat of protection that is even and equal to five coats of paint. It also resists shrinkage. It is hard to find an option that creates a more professional result anywhere else on the market.

Advantages:

-Cleans very easily with water & mild detergent. -One coat application with 18 hours dry time for traffic. -1.5x the cost of water-based products and 10x the durability. -Can be applied with approximately 3 hours of labor. -Very high gloss for a quality look. -Self-leveling. -Easy to apply. -Advanced 2-Part oil-based system. -Only 24 hours of dry time for heavy traffic. -Slip-resistant. -Industrial grade. -4.8x thicker than water-based options. -Resists hot tire marks. -Oil-resistance. -Salt resistance. -Chemical resistance. -Abrasion resistance. -Dustproof. -Increases in light reflectivity. -An easy option for surface restoration & repair. -Eliminates concrete contamination. -Highest grade option on the market. -No odor.

LEVEL KEYPLAN

UNAUTHORIZED USE OF THIS DRAWING WITHOUT WRITTEN PERMISSION FROM MAURO ENGINEERING IS STRICTLY PROHIBITED, AND IS A VIOLATION OF U.S. COPYRIGHT LAWS AND WILL BE SUBJECT TO CIVIL DAMAGES AND PROSECUTION

CLIENT: NINO CUTRARO 248.733.1040

PROJECT LOCATION: 218 PEACHTREE, GEORGIA

DATE: JULY 2018

SCALE: VARIES

WAHLBURGER ATLANTA
2ND FL. FINISH FLOOR PLAN

Mauro Engineering
Development & Building Solutions • Civil Engineers Designers • Planners
48657 HAYES ROAD, SHELBY TOWNSHIP, MI 48315
PH: (586) 247-2800 FAX: (586) 247-2811
VISIT US AT: WWW.MAUROENG.COM

3 WORKING DAYS
BEFORE YOU DIG CALL MISS DIG
1-800-482-7171
TOLL FREE FOR THE LOCATION OF UNDERGROUND FACILITIES

PRELIMINARY ☐ CONSTRUCTION ▨ AS-BUILT ☐

Drawn By:	M.M.
Checked By:	S.M.
Approved By:	S.M.

Revisions:	Date:	By:
PER LANDLORD	2018-09-07	M.M.
PER MECH. REV.	2018-09-20	M.M.
PER ELECT. REV	2018-09-25	M.M.
PER City Planning	2018-10-08	M.M.

GEORGIA
No. PE043513
PROFESSIONAL
ENGINEER
SIMONE B. MAURO

SIMONE B. MAURO, P.E. - No. 30592
GIOVANNI B. MAURO, P.E. - No. 58276

Job No. 18-077

Sheet No. A-1.7

Mauro Engineering
Development & Building Solutions • Civil Engineers Designers • Planners
Mauro Engineering
48657 Hayes Road Shelby Twp., MI 48315
Ph: (586) 247-2800 • Fax: (586) 247-2811
Visit us at: www.mauroeng.com

Mauro Engineering

1.) *Assumes no responsibility for given house dimensions. Client must verify dimensions prior to const.*

2.) *This plan shall not be used to set foundations.*

3.) *Setbacks shown on this plot plan were obtained from the municipality. Since deed restrictions are not supplied by the municipality, the client must verify any special Subdivision restrictions.*

4.) *Lead locations shown on plan are approx. from approved plans. Contractor to field verify all lead locations.*

5.) *Assumes no responsibility for house placement designed within 0.5' of approved setbacks.*